

NOTE:-
1. All Dimension Are in Feet & Inch
2. This Drawing is the property Of The Designer's Essence And Must Not To Be Used OR Copied & Changed Without Their Permission

SCALE:- N.T.S

NORTH LINE:-

SITE NAME:

KRISHNA B

CLIENT NAME:

KRISHNA B 502


DRAWING NAME:

CEILING LAYOUT

DATE: 02.09.24

DRAWN BY: VIJAY

LIGHTING AND SWITCHBOARD LEGEND		
SERIAL NO.	SYMBOL	DESCRIPTION
1		12W Panel light
2		15W COB Light
3		7W Spot light
4		12W Cylindrical light
5		Cove light
6		25mm thick Profile light
7		Switchboard at 3'-6"
8		Switchboard at 3'-0"
9		Switchboard at 2'-0"
10		Switchboard at 2'-3"
11		Switchboard at 1'-3"
12		Hanging light
13		AC point
14		5 AMP. Plug point
15		15 AMP. Plug point
16		Wall point
17		Ø 4'
18		Ø 3'
19		Internet point
20		Telephone point
21		Purifier point
22		Foot light
23		Looping
24		1 way
25		2 way
26		Bell buzzer
27		Bell point

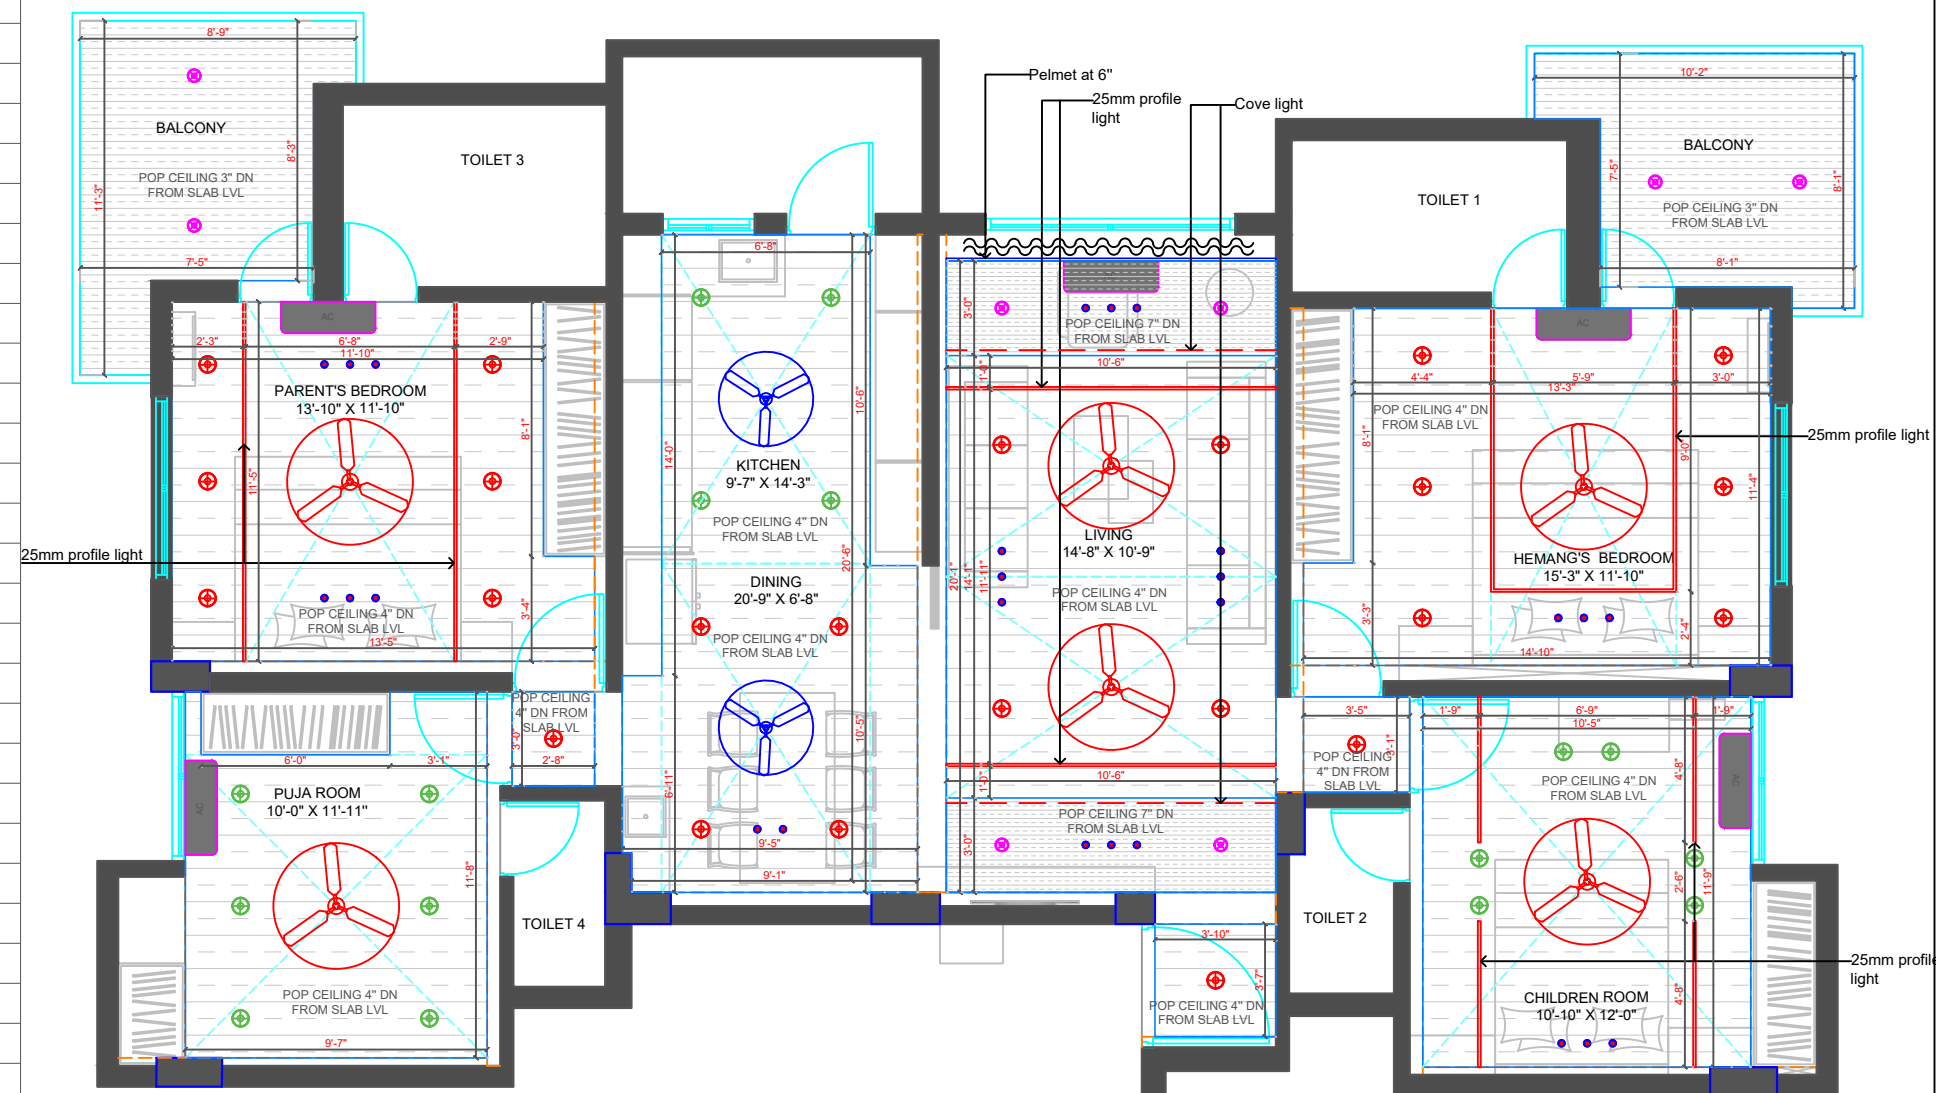

LIGHT TEMPERATURE:
6000K IN KICTHEN AND REST ALL IN 4000K